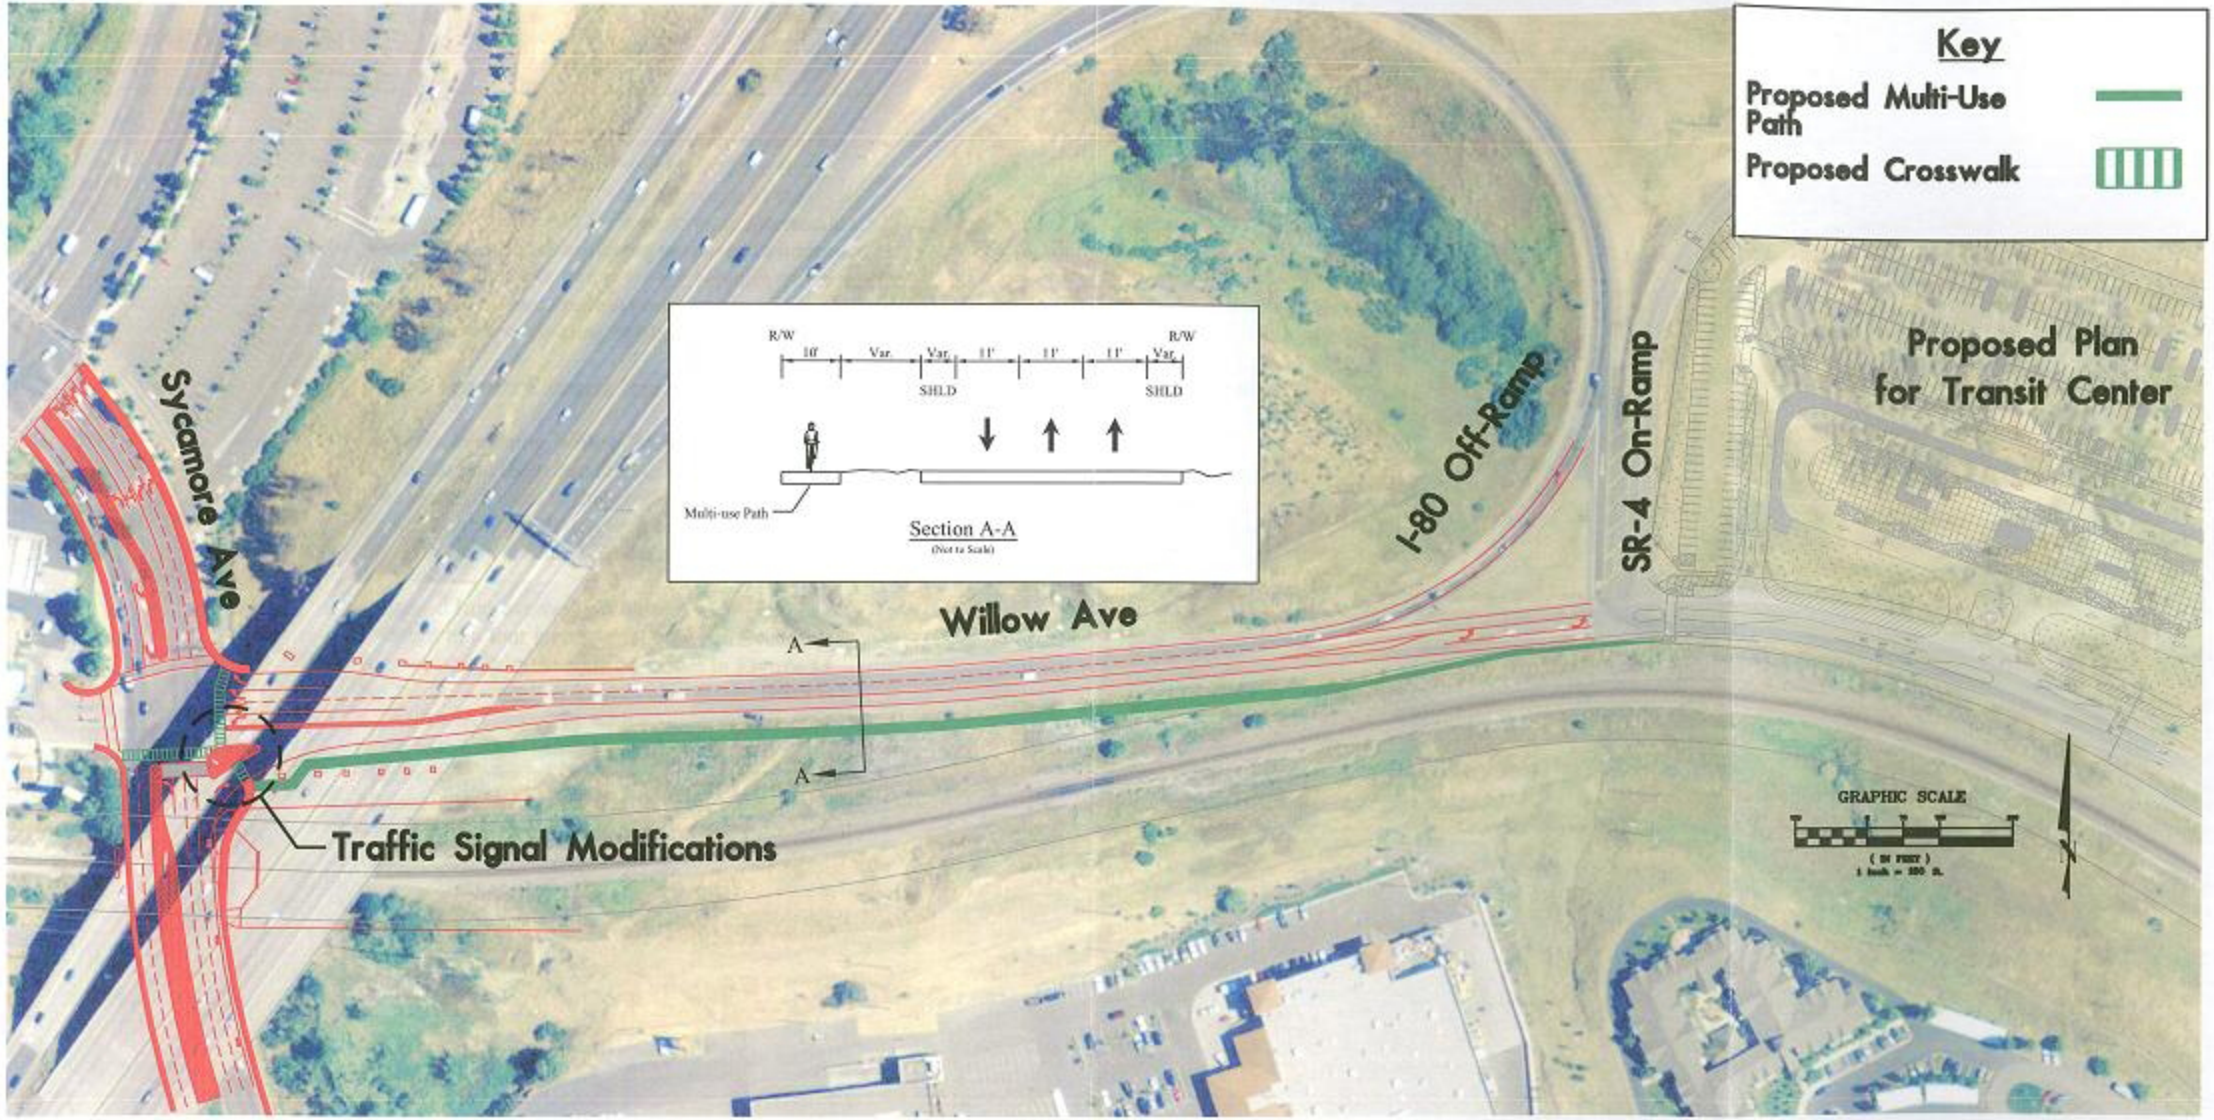
Key
Proposed Multi-Use Path
Proposed Crosswalk
Proposed Plan for Transit Center
Sycamore Ave
Willow Ave
I-80 Off-Ramp
SR-4 On-Ramp
Traffic Signal Modifications
A
A
R/W
10'
Var
Var
11'
11'
11'
Var
R/W
SHLD
SHLD
Multi-use Path
Section A-A
(Not to Scale)
GRAPHIC SCALE